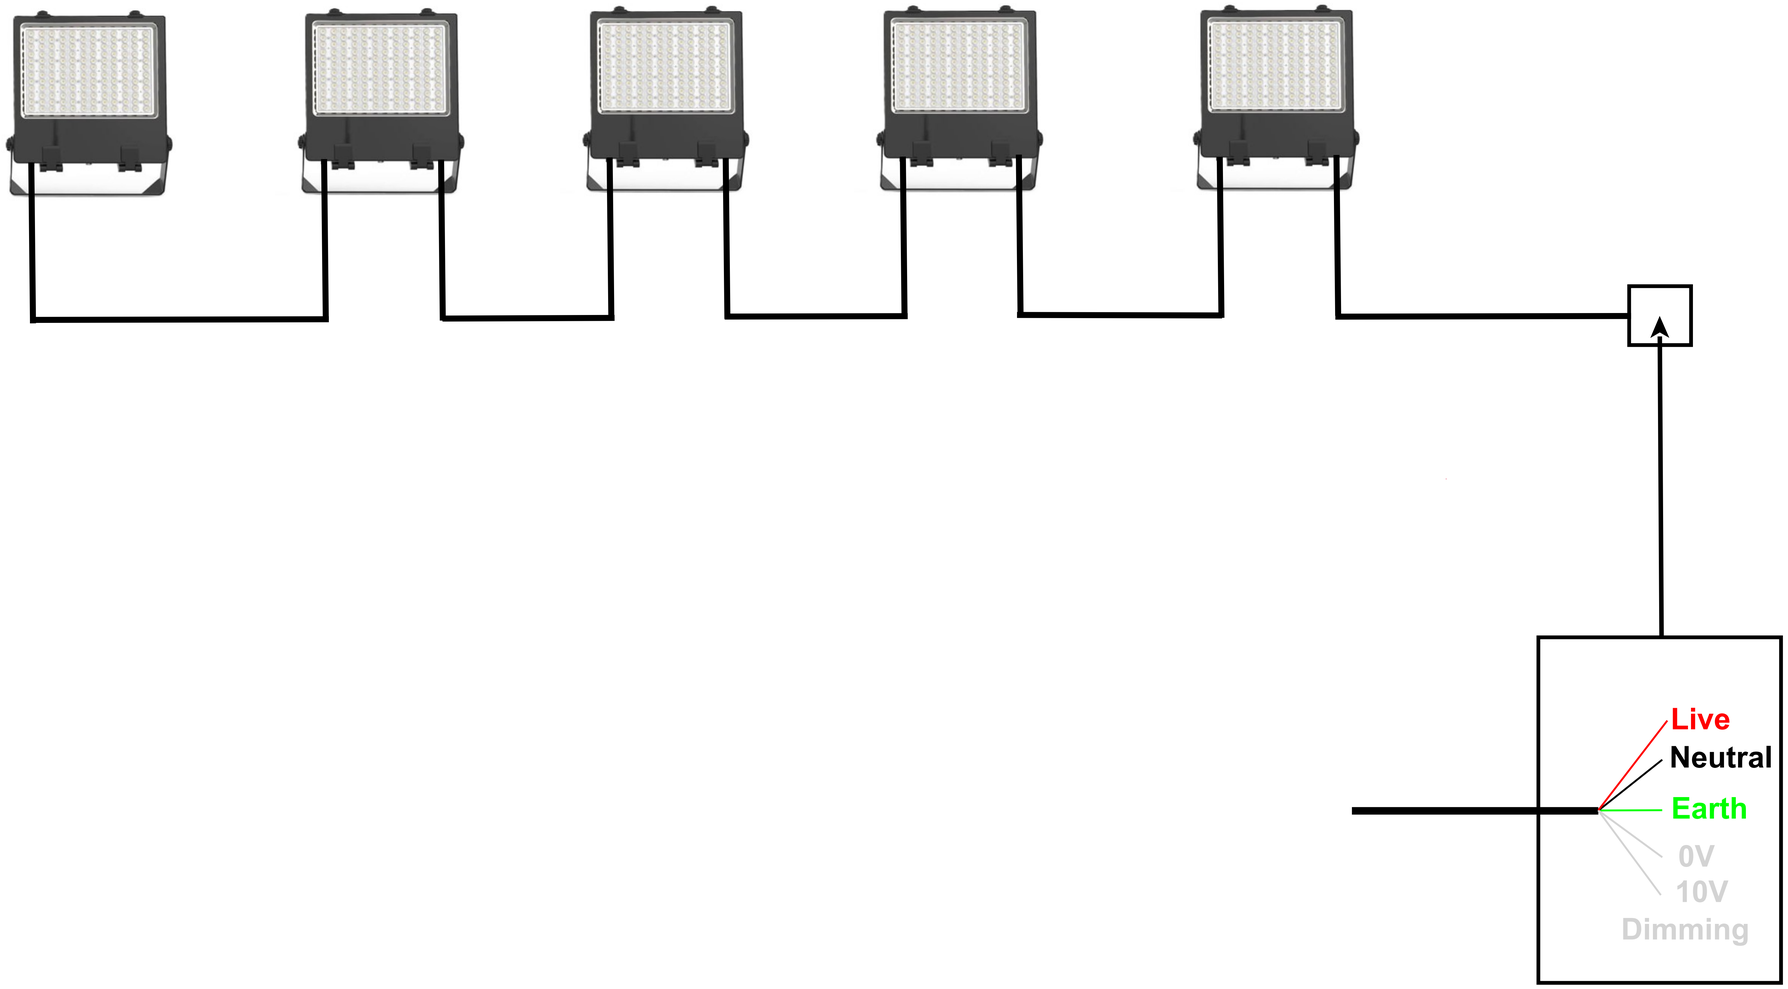


SOUTHERN SALMON LIGHTS	Electrical wiring diagram for flood lights with a dimmer 0V - 10V module	Project : Title: Electrical diagram	**Name** Southern Salmon Lights **Address** 43 The Drive ,Twizel ,7999,New Zealand **Date** 24/06/2026 **Revision No** 1